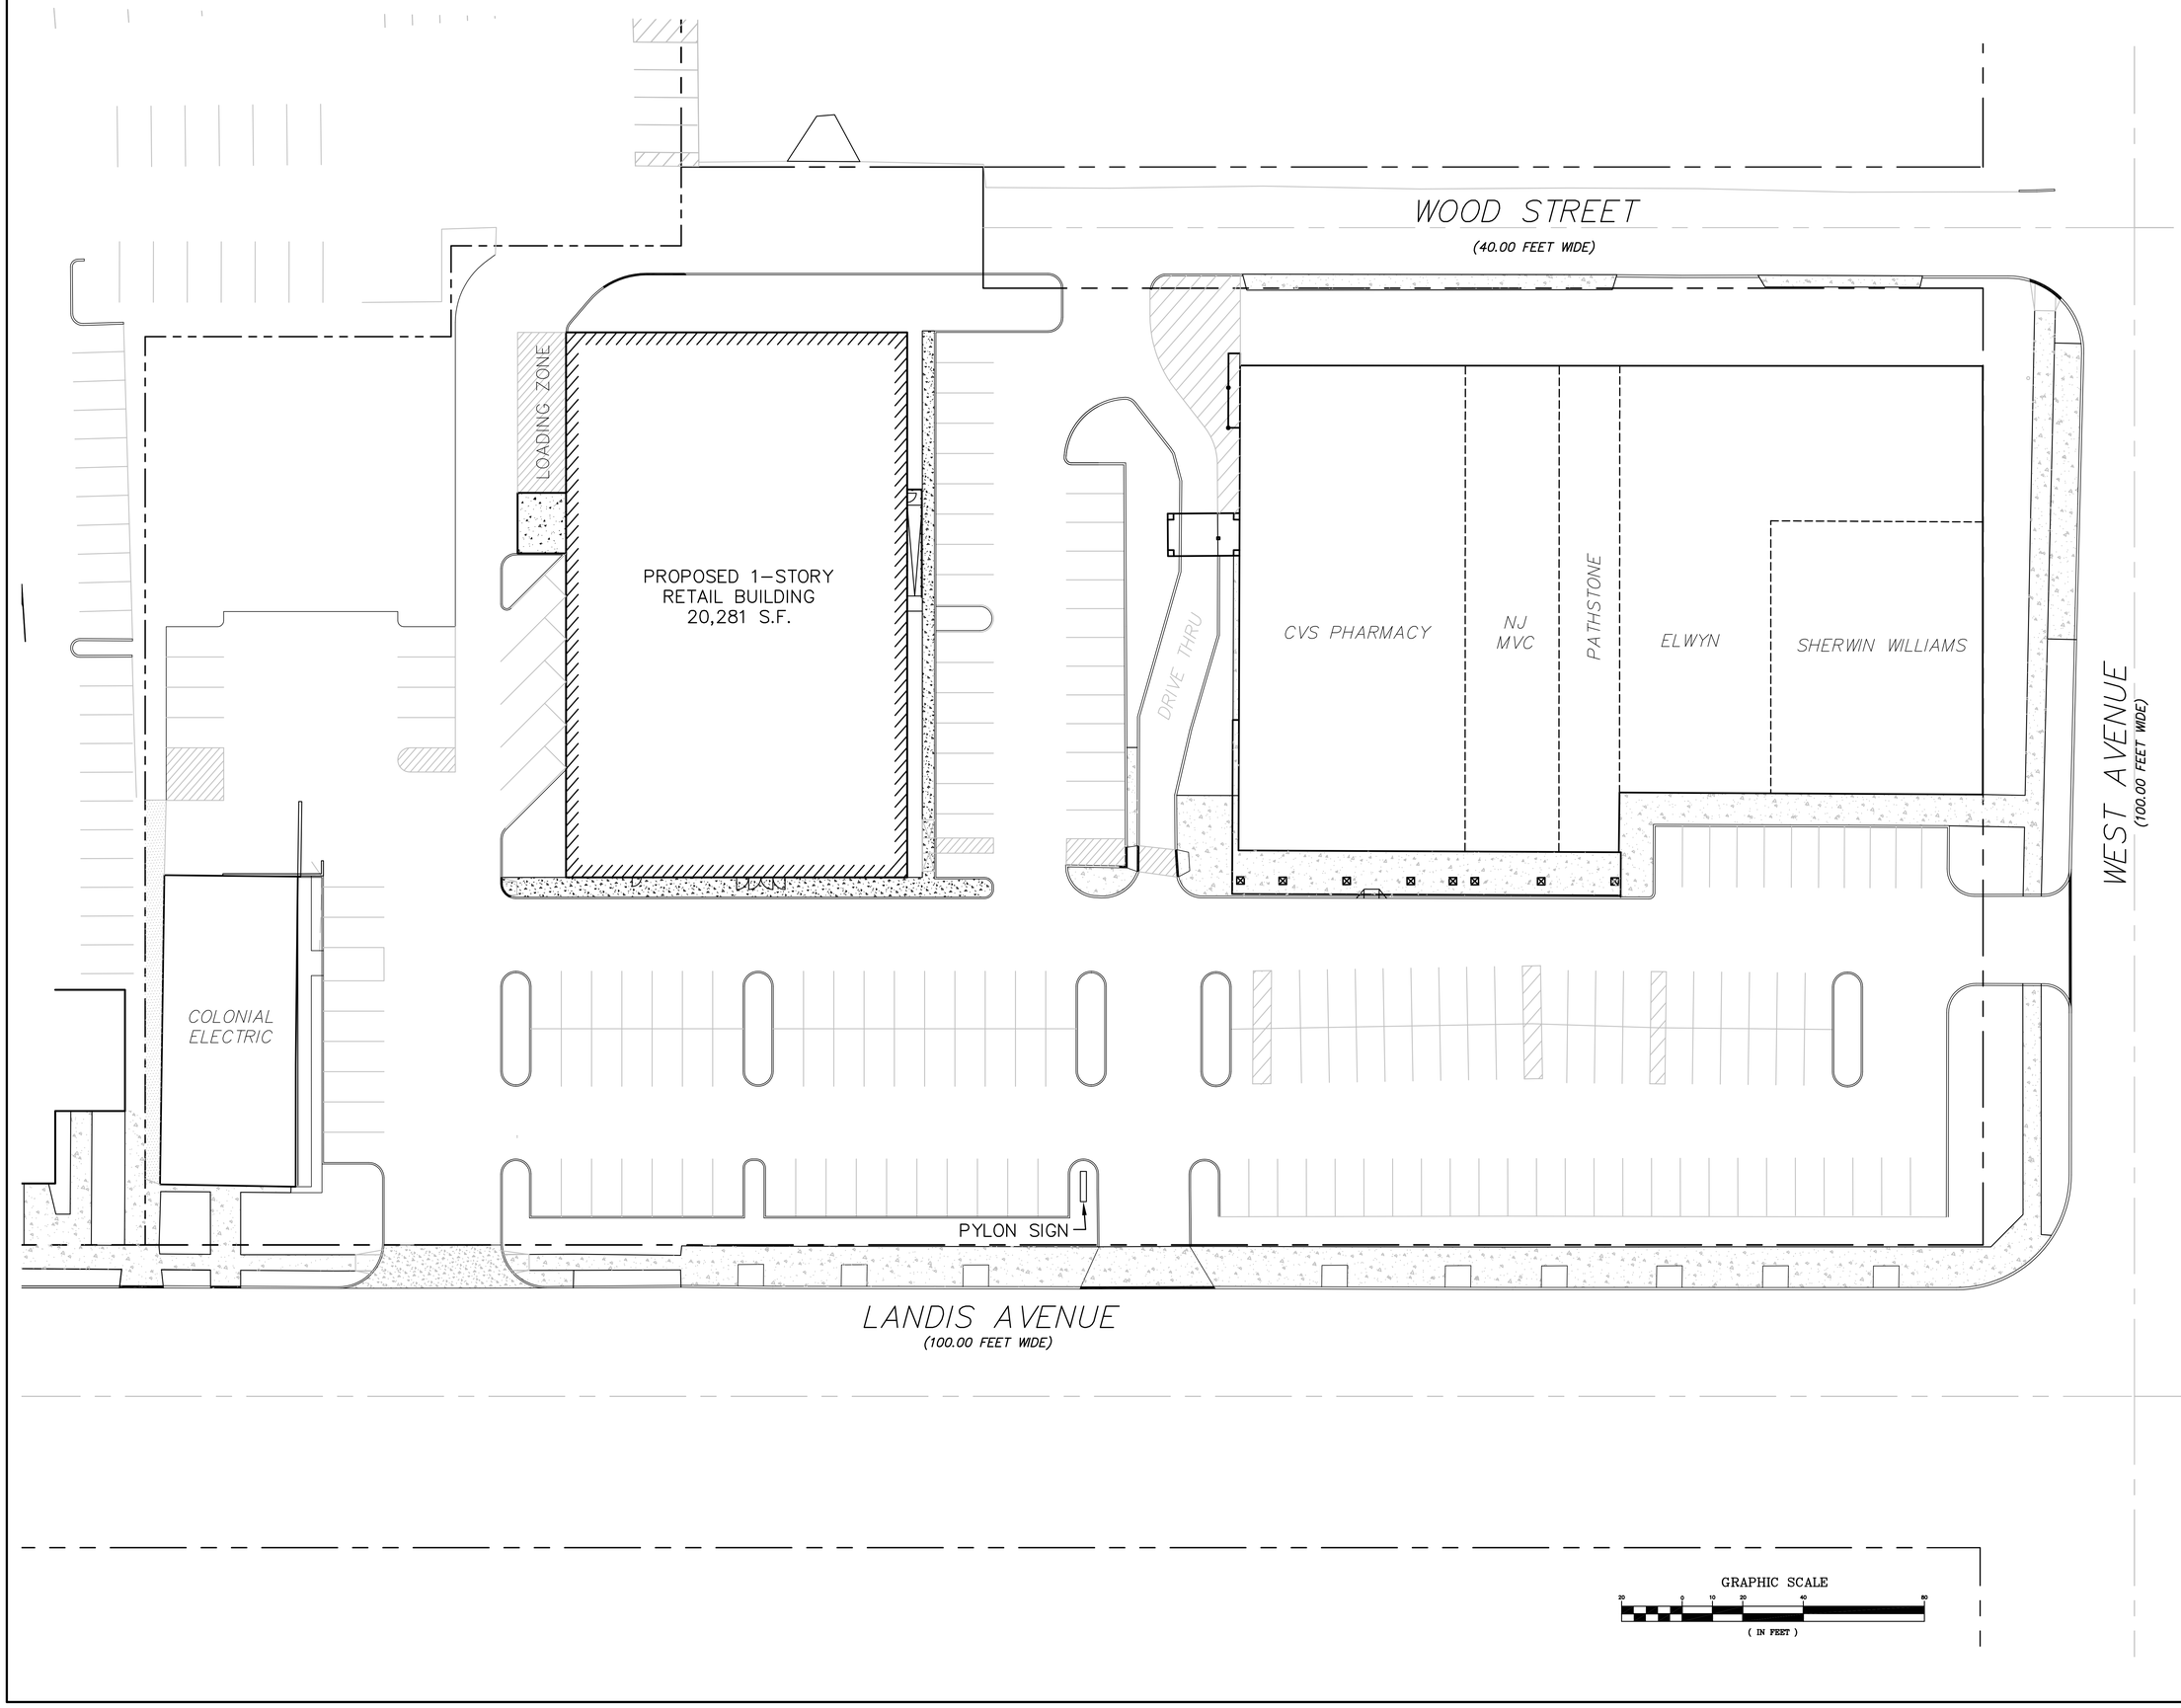

Pennoni Associates Inc.
Engineers • Surveyors • Planners • Landscape Architects
NJ CERTIFICATE OF AUTHORIZATION NO. GA28003300
3071 EAST CHESTNUT AVENUE, SUITE F-16
VINELAND, N.J. 08361
TEL: 856 • 692 • 5001
FAX: 856 • 692 • 0243
WWW.PENNONI.COM

Pennoni

DATE	NO.	REVISIONS	BY

ALL DIMENSIONS MUST BE VERIFIED BY CONTRACTOR AND ENGINEER NOTIFIED OF ANY DISCREPANCIES BEFORE PROCEEDING WITH THE WORK.

BETH-ANN M. GRASSO
PROFESSIONAL ENGINEER
NEW JERSEY LICENSE NO. 24GE04312100
DATE

RETAIL BUILDING
BLOCK 2802, LOTS 9, 10, 11, 12, AND 13
WEST LANDIS AVENUE
VINELAND NJ, 08360

MARKETING PLAN

VINELAND CONSTRUCTION
71 WEST PARK AVENUE
VINELAND NJ, 08360

ALL DOCUMENTS PREPARED BY PENNONI ASSOCIATES ARE INSTRUMENTS OF SERVICE IN RESPECT OF THE PROJECT. THEY ARE NOT INTENDED OR REPRESENTED TO BE SUITABLE FOR REUSE BY OWNER OR OTHERS ON EXTENSIONS OF THE PROJECT OR ON ANY OTHER PROJECT. ANY REUSE WITHOUT WRITTEN VERIFICATION OR ADAPTATION BY PENNONI ASSOCIATES FOR THE SPECIFIC PURPOSE INTENDED WILL BE AT OWNERS SOLE RISK AND WITHOUT LIABILITY OR LEGAL EXPOSURE TO PENNONI ASSOCIATES; AND OWNER SHALL INDEMNIFY AND HOLD HARMLESS PENNONI ASSOCIATES FROM ALL CLAIMS, DAMAGES, LOSSES AND EXPENSES ARISING OUT OF OR RESULTING THEREFROM

JOB NO.	NFIR 0905
SHEET	1 OF 1

SCALE	1" = 20'
DRAWN BY	J.M.D.
DATE	12/23/09
APPROVED	

DRAWING NO.
CS-9801

V:\PROJECTS\NFIR\NFIR0905 (West Ave Retail Building)\DESIGN\CS\dwg\CS-9801_MARKETING PLAN.dwg, 12/24/2009 11:21:37 AM, 1:1